A1

LEGEND

- PASSENGER TERMINAL
- MULTI-PURPOSE / PLAZA
- BUSINESS DEVELOPMENT / PARKING
- RAIL STATION
- CARGO / MIXED-USE
- AIRCRAFT MAINTENANCE / MRO
- FUEL FARM
- AVIATION SUPPORT FACILITIES / MIXED-USE
- RUNWAY
- TAXIWAY
- TAXILANE
- APRON
- AIRCRAFT STANDS
- CONSTRUCTION IMPACT ZONE
- DETENTION BASIN
- BIO-RETENTION BASIN
- PROPOSED OFF-SITE EASEMENT
- RESA
- ACQUIRED BY COMMONWEALTH FOR INCLUSION IN THE AIRPORT SITE
- GLIDE PATH CRITICAL AREA
- EC1 ENVIRONMENTAL ZONE
- LONG TERM AIRPORT DEVELOPMENT
- ROADS
- CURRENT INFRASTRUCTURE
- SITE BOUNDARY
- AIRSIDE FENCE
- ACTIVE TRAVEL CORRIDOR
- SYDNEY METRO - WESTERN SYDNEY AIRPORT RAIL (ABOVE GROUND)
- SYDNEY METRO - WESTERN SYDNEY AIRPORT RAIL (BELOW GROUND)

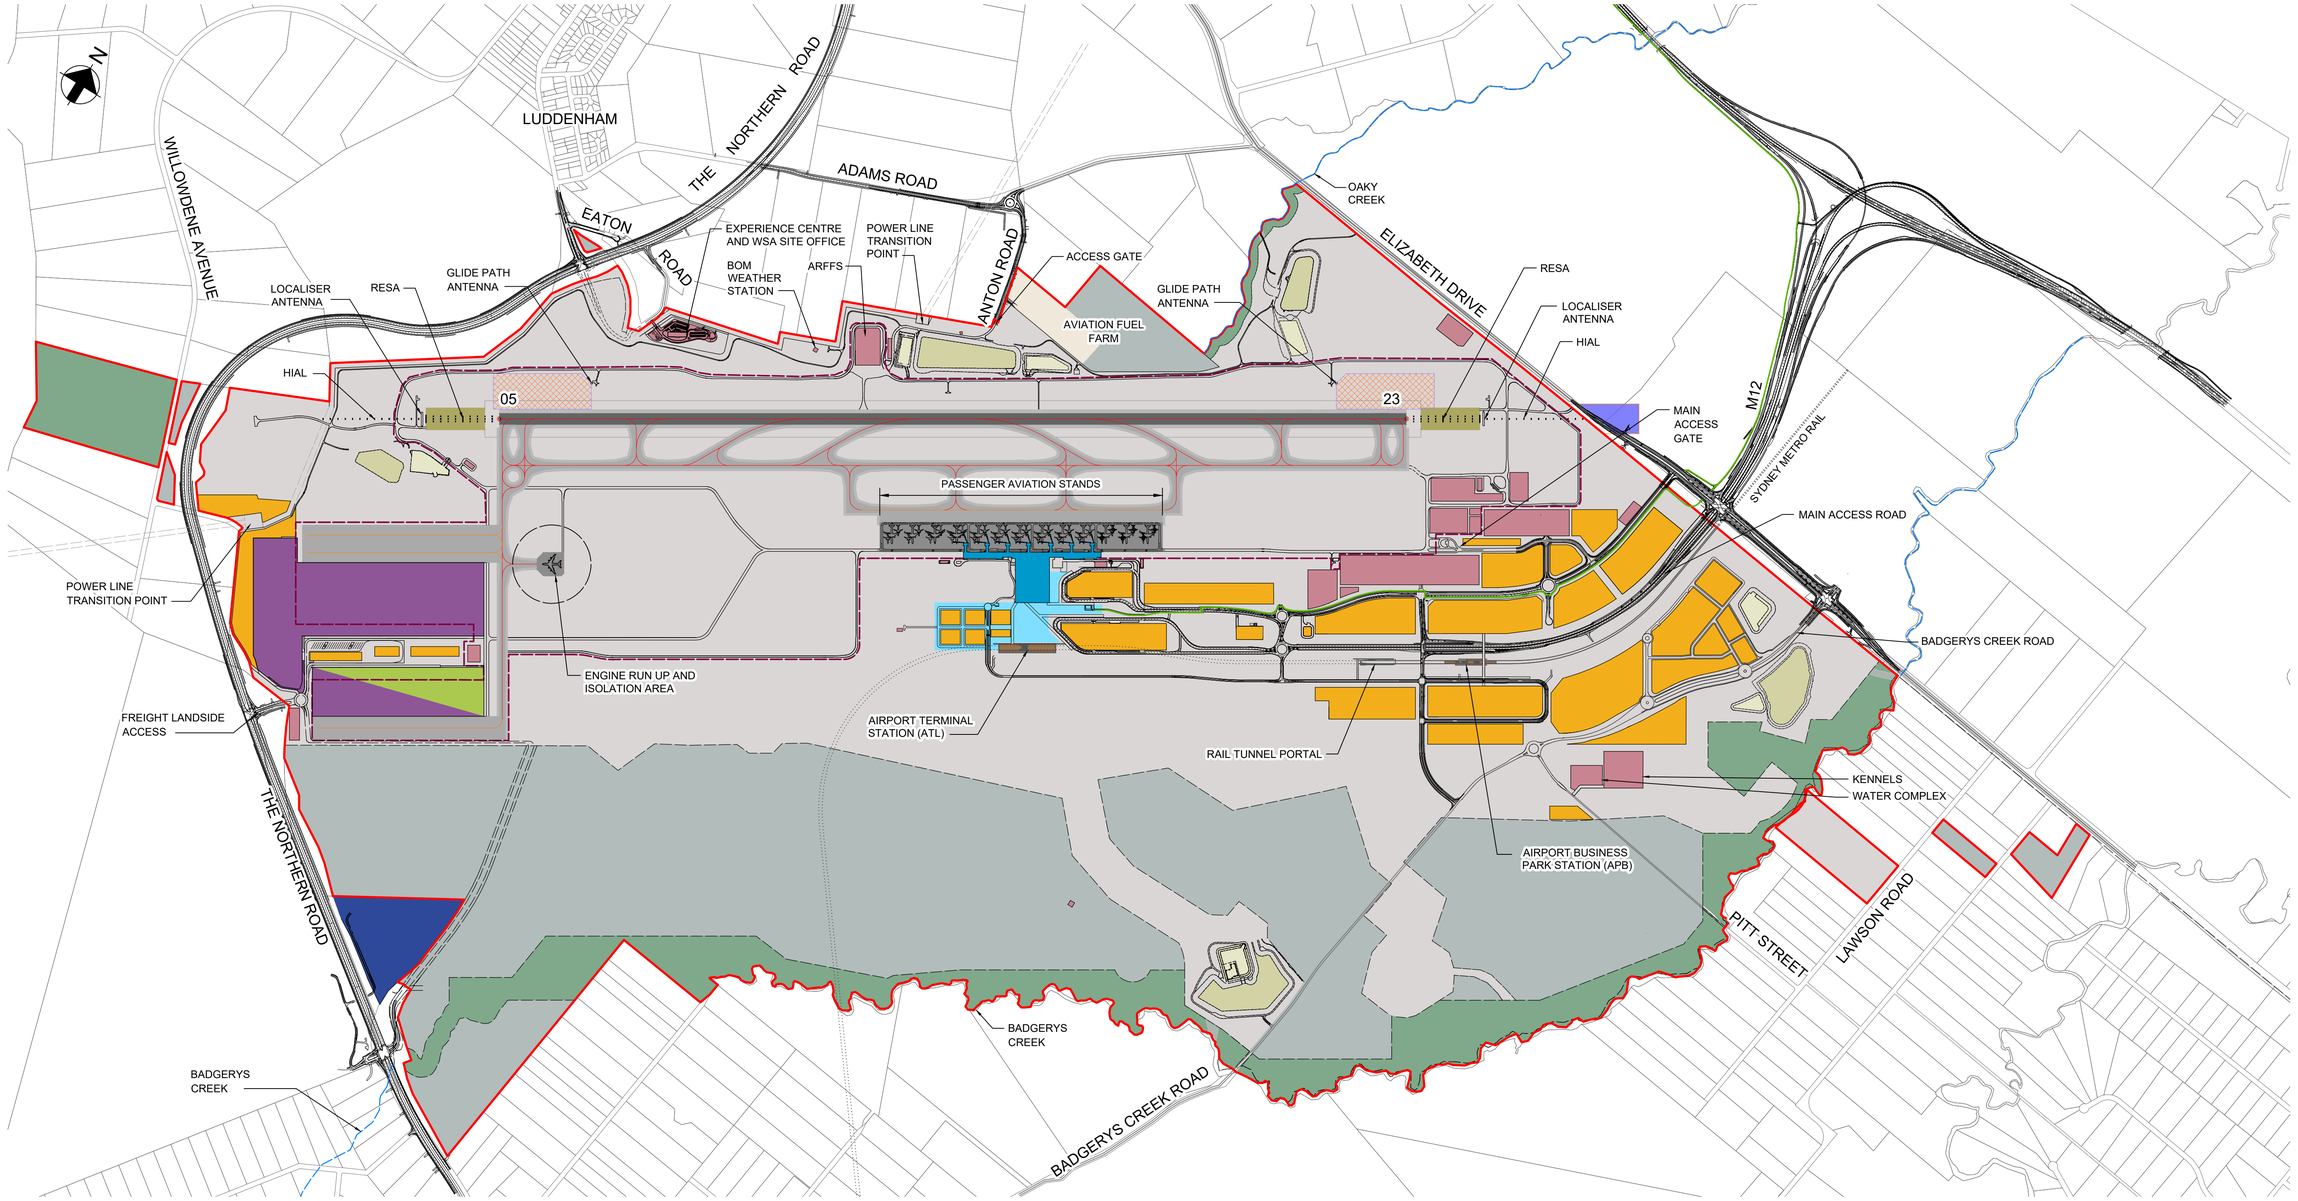

NOT FOR CONSTRUCTION

Scales

0 250 500m

A1 / A3
1:12500 / 1:25000

Design Model Version

Issue	Date	By	Chkd	Appd

Issue	Date	By	Chkd	Appd
A	27.03.24	CL	LC	RD
FASL Update submission				

Client: Western Sydney Airport

Signature: ..... Date: .....

Job Title: Western Sydney International

Scale at A1: As Shown

Discipline: Master Planning

ARUP

CONSULT AUSTRALIA Member Firm
Arup Pty Ltd
ABN 18 000 966 165

Level 5, 151 Clarence Street
Sydney, NSW, 2000
Tel +61(02)9320 9320 Fax +61(02)9320 9321
www.arup.com

Grid: ZONE56 GDA2020

Drawing Title: Final Airport Site Layout - 10 MAP (As approved: 27/03/2024) Indicative for Master Planning only

Drawing Status: **For Information**

Job No: **265290**

Drawing No: **WSA40-OveArup-00010-AP-DRG-100064**

Issue: **A**

Do not scale

DRAWING COLOUR CODED - PRINT ALL COPIES IN COLOUR

© Arup